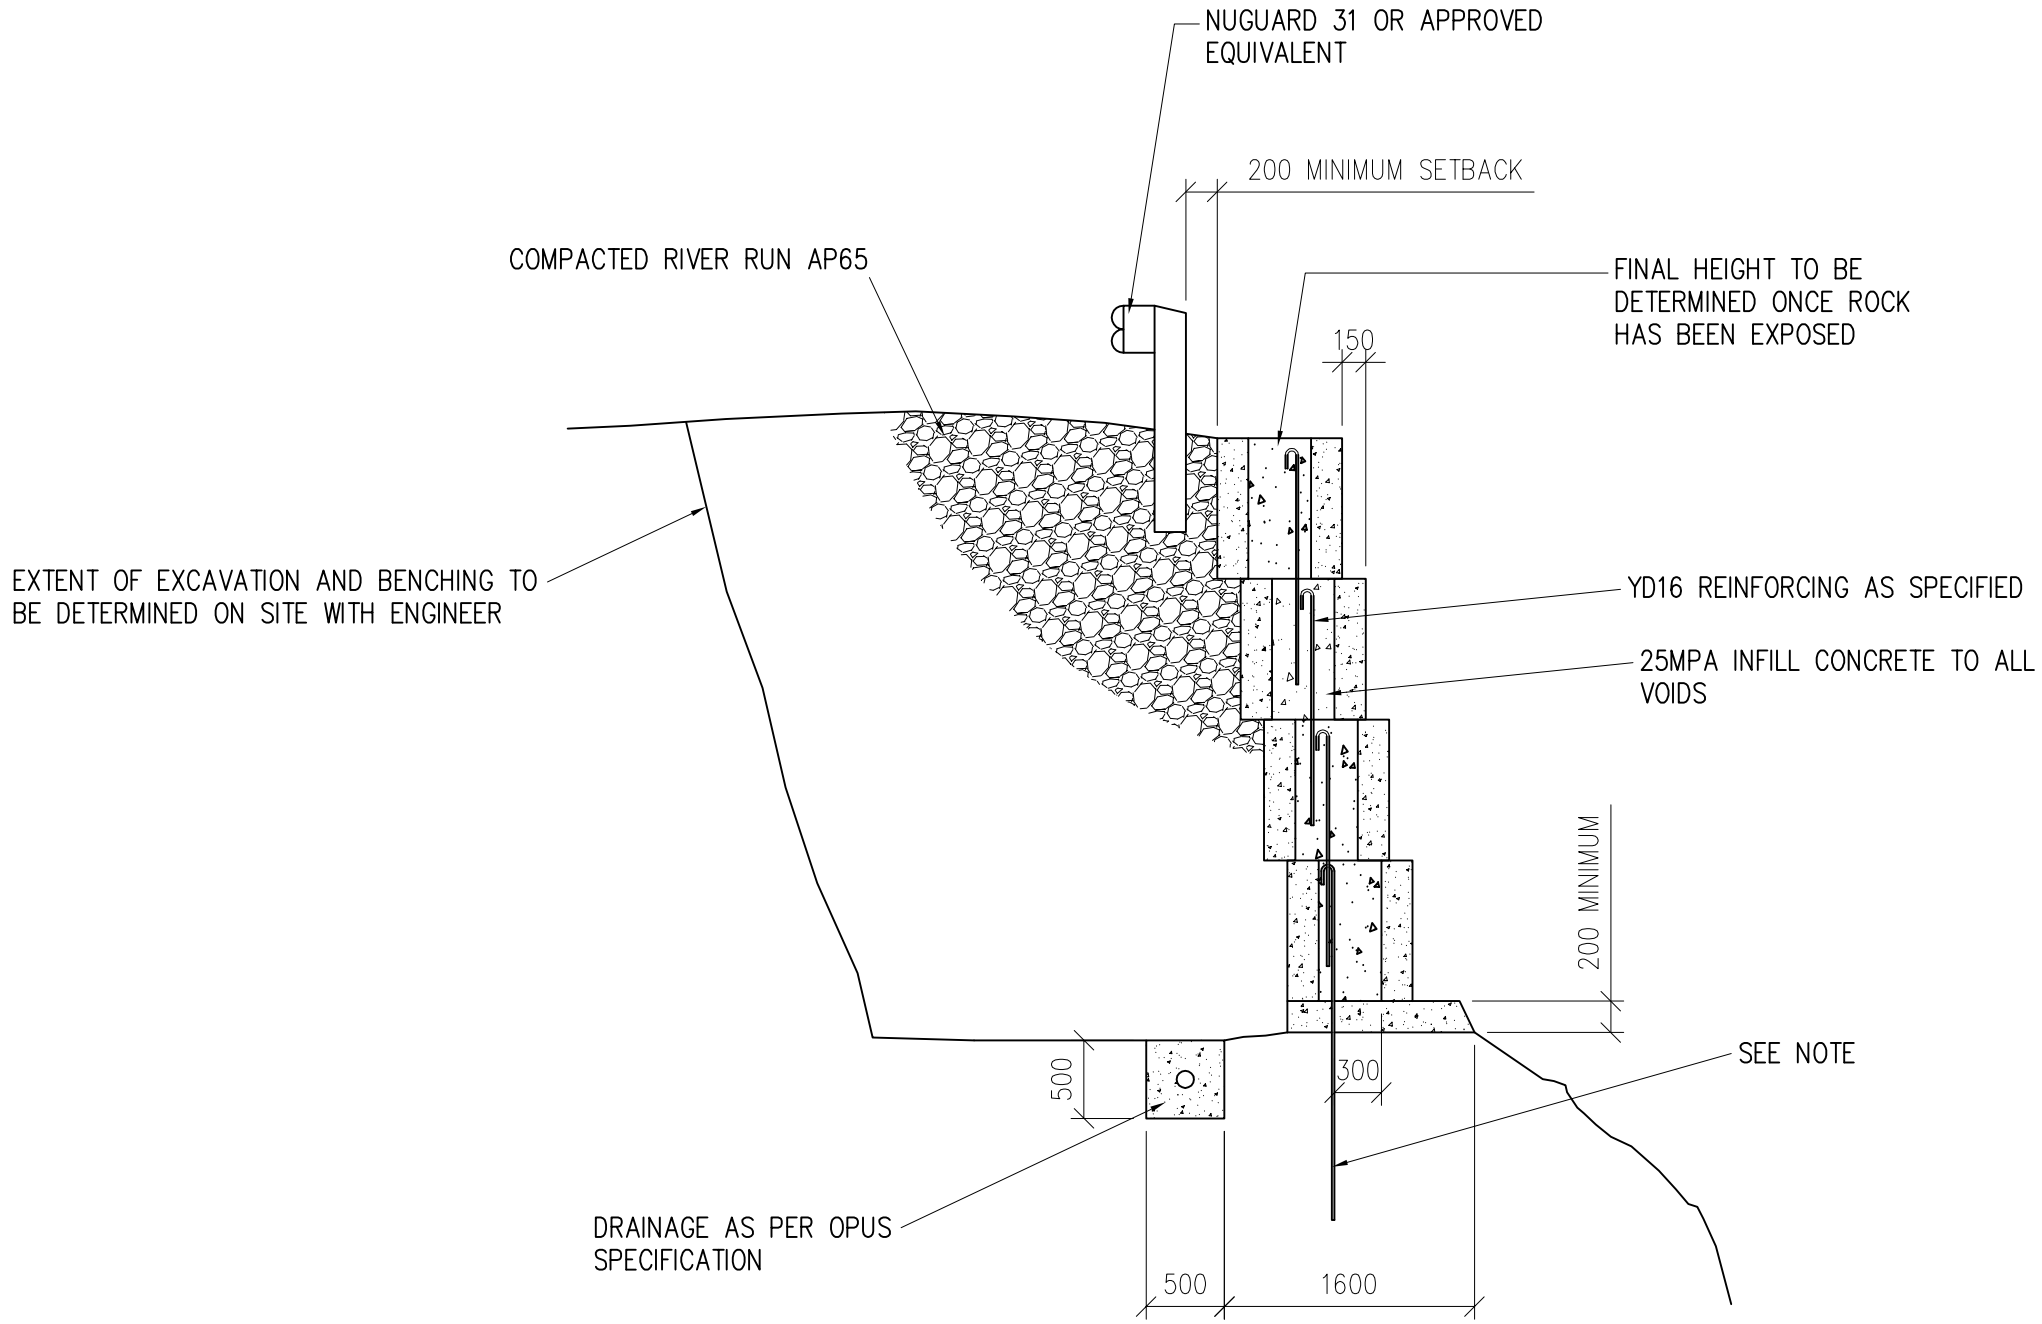

STEP-BACK WALL ELEVATION

NOTE:
1. BARS TO BE CROUTED INTO SANDSTONE A MINIMUM OF 1.2m USING SIKA GROUT 212
2. ALL REINFORCING TO BE GRADE 500E

FOR APPROVAL ONLY
NOT FOR CONSTRUCTION

Humes Pipeline Systems
Private Bag 92817
Auckland
Freephone 0800 502 112
www.humes.co.nz

Copyright: This design, information and drawing remain the property of Humes Pipeline Systems and may not be used or copied without approval in writing from Humes Pipeline Systems.

Contractor

Rev	Description	Date	By	Chkd
1	ISSUED FOR APPROVAL	29.05.11	I.A.	

Product	BC	Details On	.
Code	0000	Layout On	.
Project Name	Humes Anchorblock Retaining Wall System		
Dwg Title	Step–Back Wall Elevation		

Scales	1:50
Drawn	I.A.
Date	29.05.11
Checked By	
Dwg. No.	H114–AB5
Rev.	1